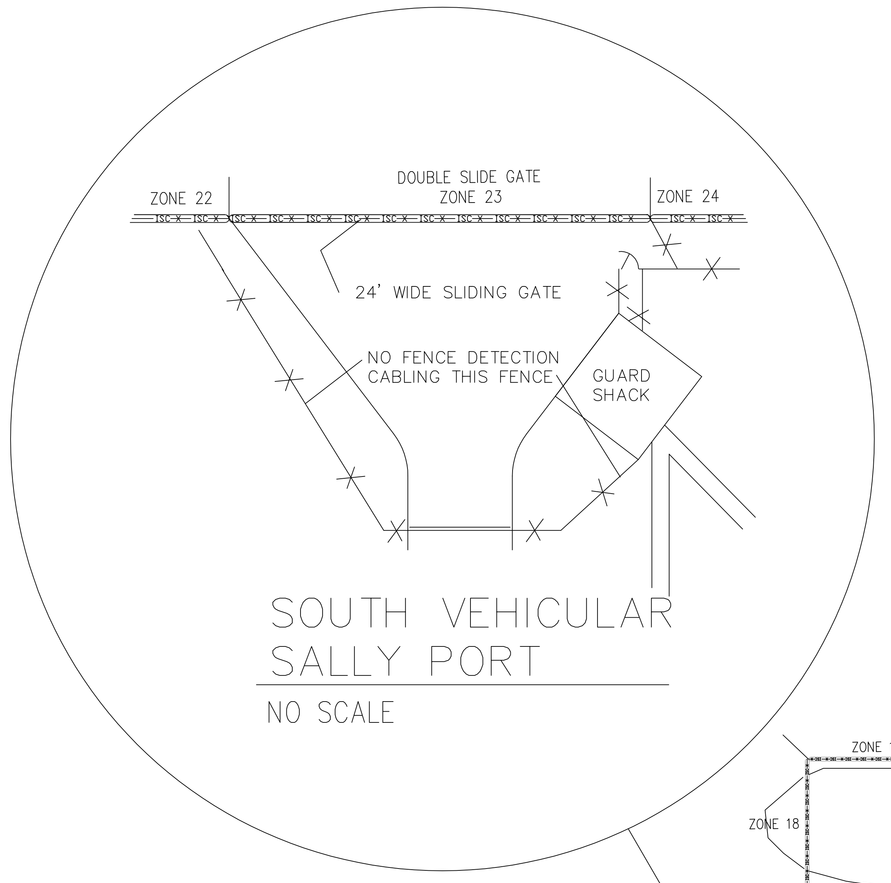

SOUTH VEHICULAR SALLY PORT

NO SCALE

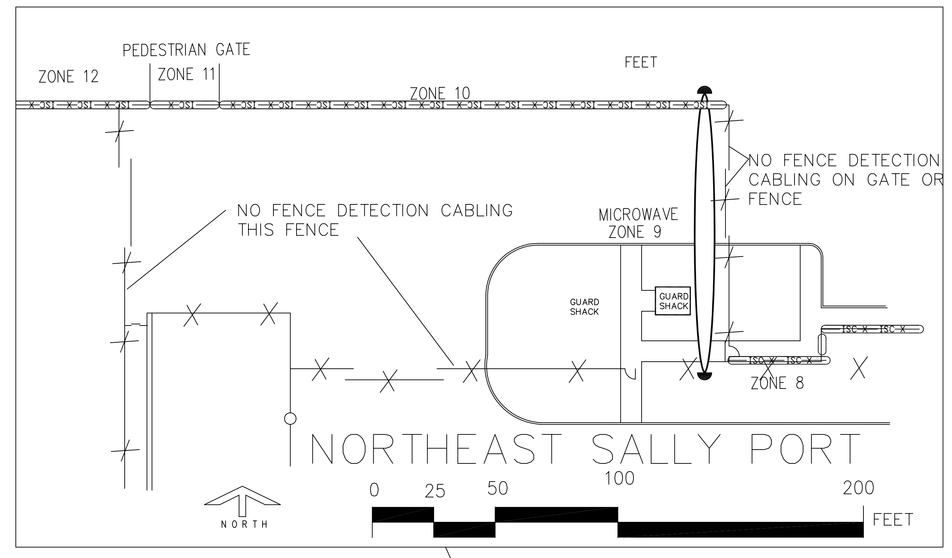

NORTHEAST SALLY PORT

REFER TO SHEET 2 FOR CONTROL CENTER FLOOR PLAN AND NOTES

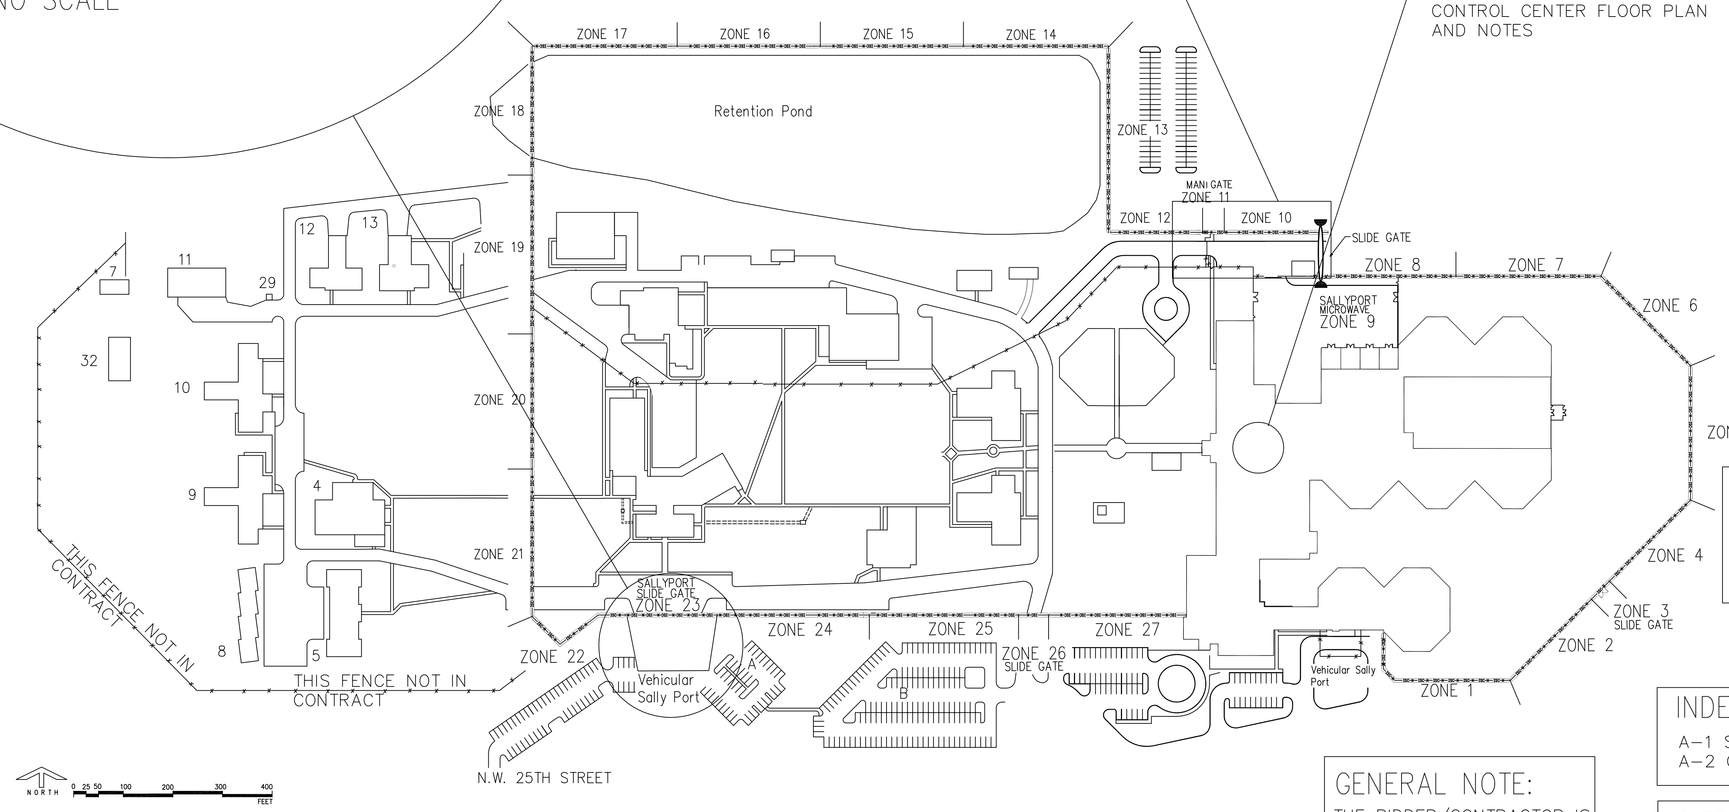

KANSAS JUVENILE CORRECTIONAL COMPLEX

TRASH: THE CONTRACTOR SHALL NOT ALLOW TRASH TO COLLECT OR BLOW AROUND SITE DURING INSTALLATION. DISPOSE OF TRASH AT THE END OF THE WORK DAY

INDEX OF DRAWINGS

A-1 SITE PLAN
A-2 CONTROL CENTER PLAN

GENERAL NOTE:

THE BIDDER/CONTRACTOR IS RESPONSIBLE FOR VERIFYING ALL FIELD MEASUREMENTS AND FIELD CONDITIONS BEFORE PLACING A BID.

SITE SYMBOLS:

= ISC PROTECTED FENCE
= ISC MICROWAVE ZONE

KDOC

KANSAS DEPARTMENT OF CORRECTIONS
CAPITAL IMPROVEMENTS AND FACILITY MANAGEMENT
900 SW JACKSON, 4TH FLOOR
TOPEKA, KANSAS 66612-1284
TELE (785) 368-7193
FAX (785) 296-0250

KANSAS JUVENILE CORRECTIONA COMPLEX
PERIMETER FENCE DETECTION SYSTEM
SITE PLAN
1430 NW 25th STREET, TOPEKA, KANSAS
BUILDING NUMBER: N/A

DATE: 12/17/13
DRAWN BY: LWO
CHECKED BY: LWO
REVISION:

DRAWING

EVT0002829

A-1

ORIGINAL CONTRACT DOCUMENTS