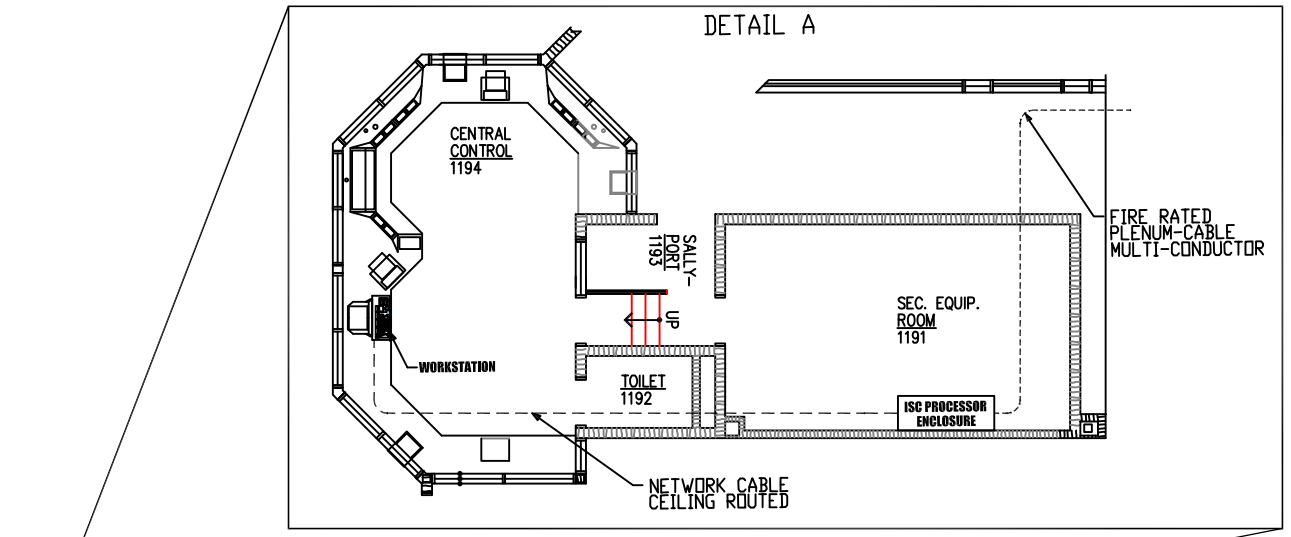

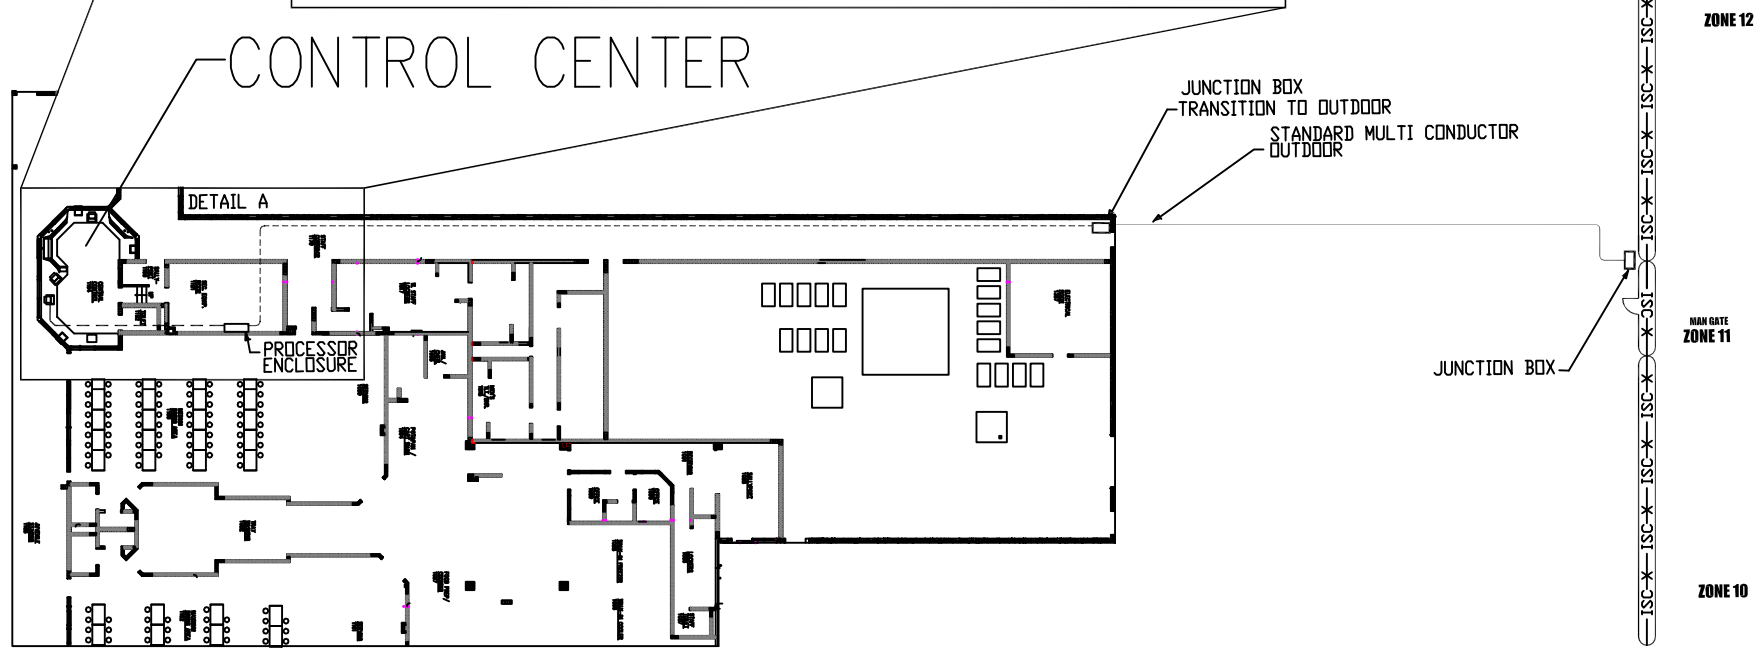

KDOC

KANSAS DEPARTMENT OF CORRECTIONS
CAPITAL IMPROVEMENTS AND FACILITY MANAGEMENT
900 SW JACKSON, 4TH FLOOR
TOPEKA, KANSAS 66612-1284
TELE (785) 368-7115
FAX (785) 296-0250

KANSAS JUVENILE CORRECTIONA COMPLEX
PERIMETER FENCE DETECTION SYSTEM
CONTROL CENTER PLAN
1430 NW 25th STREET, TOPEKA, KANSAS
BUILDING NUMBER: N/A

DATE: 12/17/13 DRAWN BY: LWO CHECKED BY: LWO REVISION:

DRAWING

EVT0002829

A-2

ORIGINAL CONTRACT DOCUMENTS