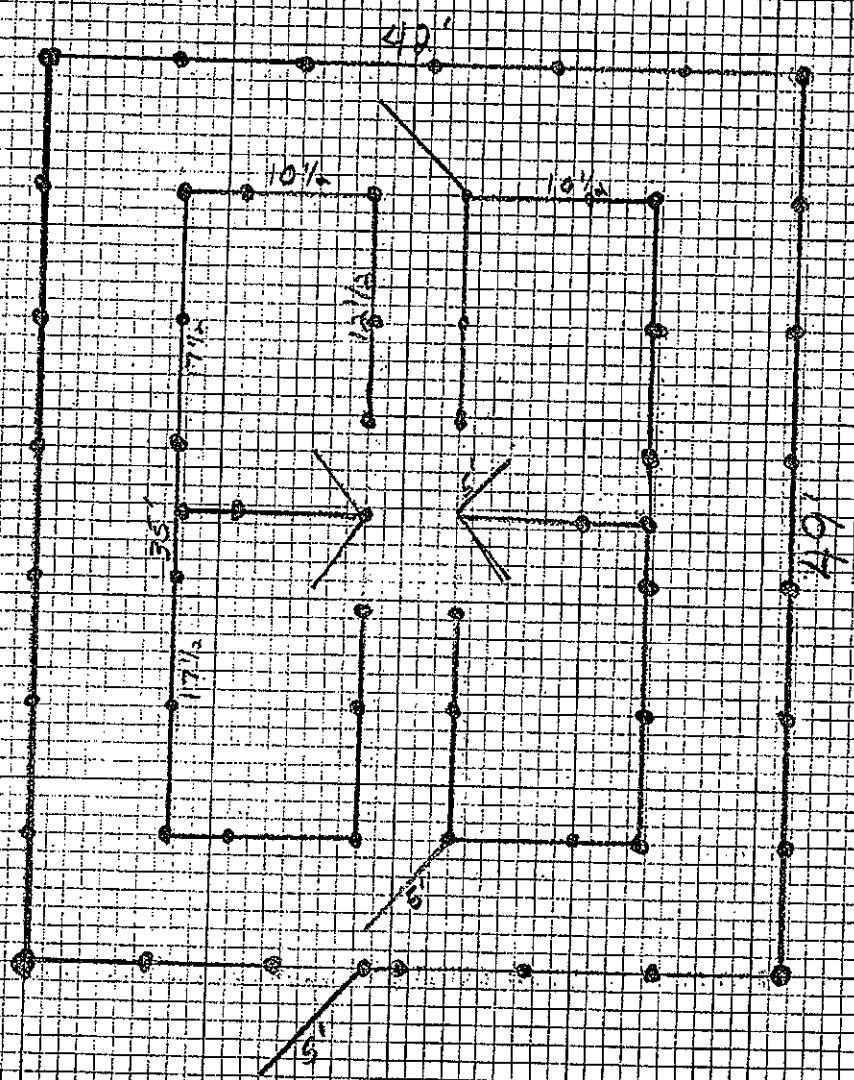

40'
10½
10½
12½
7½
35'
17½
5'
5'
40'

ITEM	PART NO.	DESCRIPTION	REQ.

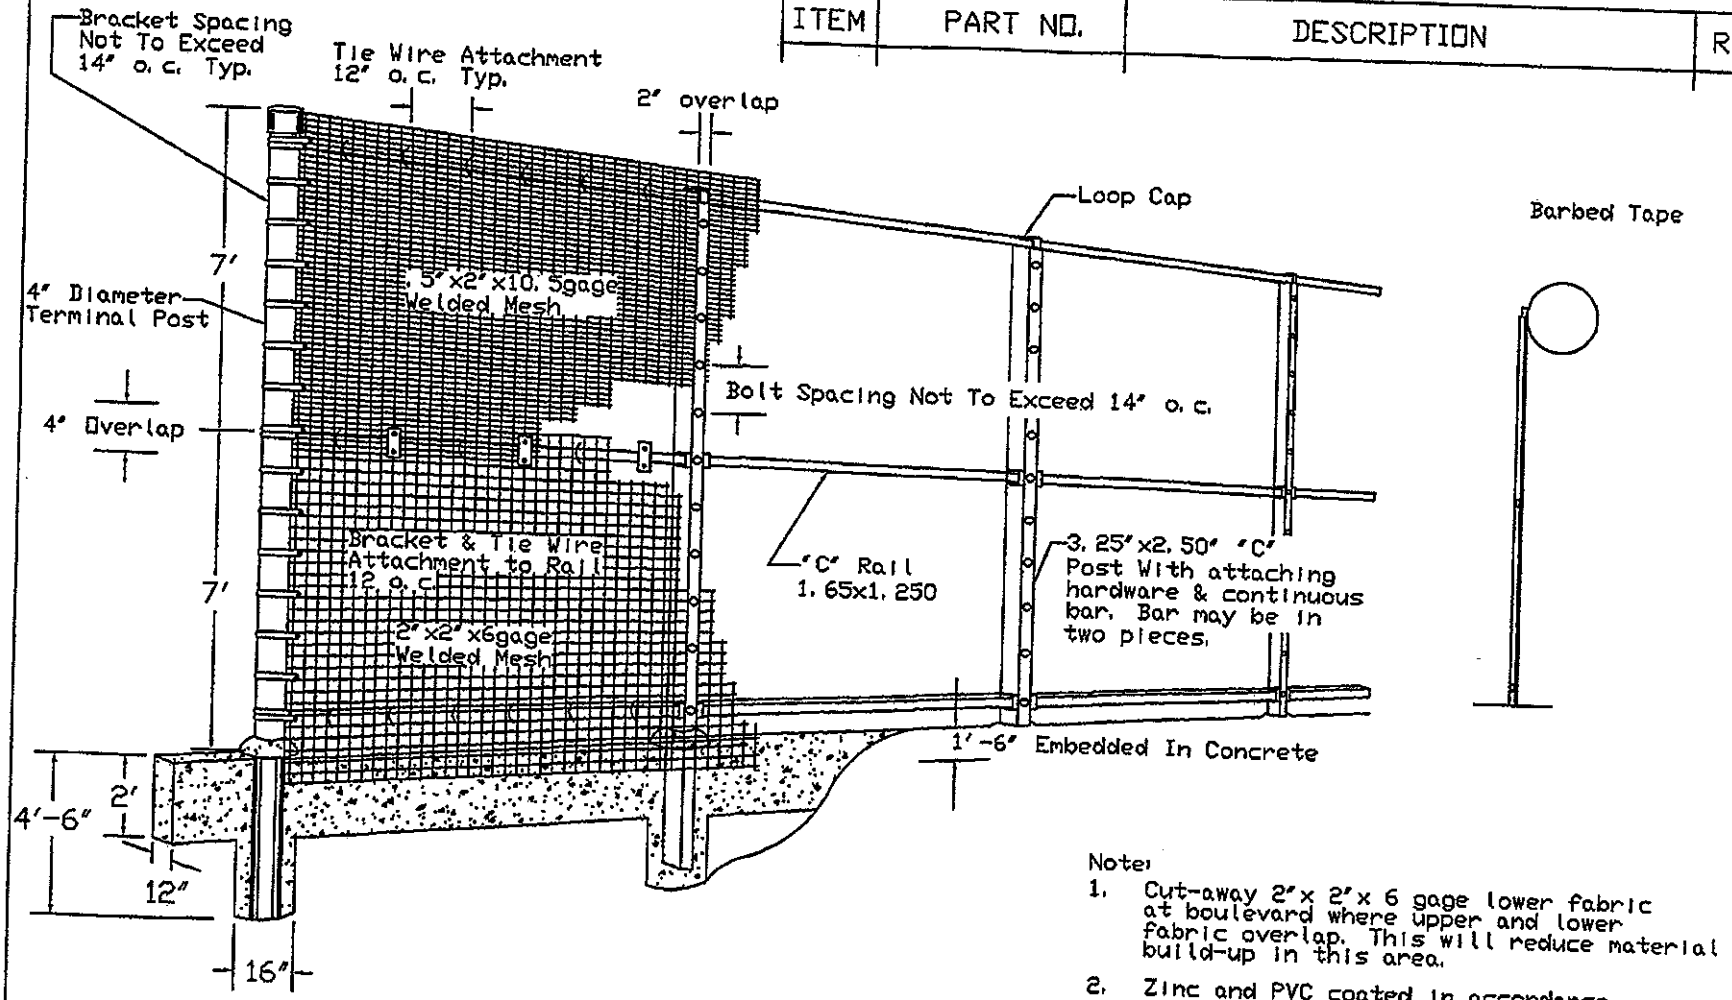

Note:

1. Cut-away 2"x 2"x 6 gage lower fabric at boulevard where upper and lower fabric overlap. This will reduce material build-up in this area.
2. Zinc and PVC coated in accordance with specification.

IF IN DOUBT-ASK

LTR	REVISION	ECN	APP	DATE

THIS DRAWING IS THE PROPERTY OF RIVERDALE MILLS CORPORATION AND CONTAINS PROPRIETARY INFORMATION PROTECTED BY COPYWRITE AND/OR TRADE SECRET LAWS. NEITHER THIS DRAWING NOR ITS CONTENTS MAY BE DISCLOSED OR REPRODUCED BY ANY MEANS WHATSOEVER, IN WHOLE OR IN PART, WITHOUT THE PRIOR, WRITTEN CONSENT OF RIVERDALE MILLS CORP.

FILE: A-2475

TOLERANCE UNLESS SPECIFIED

FRACTION	DECIMAL	ANGULAR
1/64	±.005	± 1/2°

MATERIAL: NOTED

FINISH | NEXT ASS'Y

DIMENSIONS SHOWN ARE AFTER PLATING OR FINISHING.

DRAWN DSS DATE 06/27/01

CHECKED

APPROVED RWM

PRODUCT MODEL FENCING

SCALE NTS

DO NOT SCALE DWG

RIVERDALE
RIVERDALE MILLS CORPORATION
NORTHBRIDGE, MA 01534

TITLE: 14' Perimeter Security Fence, Combination Panel With Buried 4'-6" Concrete Footing

DWG NO. A-2475

REV.

ITEM	PART NO.	DESCRIPTION	REQ.

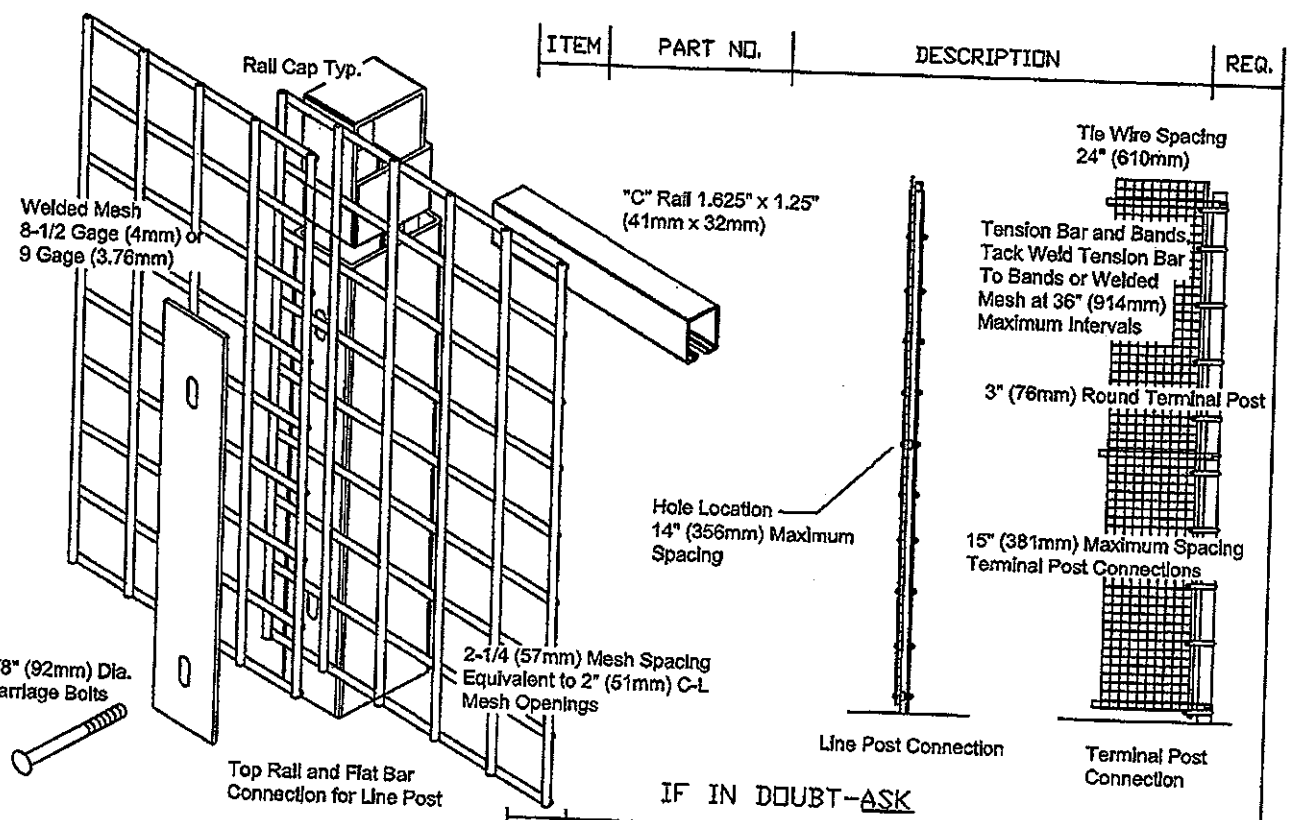

IF IN DOUBT-ASK

LTR	REVISION	ECN	APP	DATE

THIS DRAWING IS THE PROPERTY OF RIVERDALE MILLS CORPORATION AND CONTAINS PROPRIETARY INFORMATION PROTECTED BY COPYWRITE AND/OR TRADE SECRET LAWS. NEITHER THIS DRAWING NOR ITS CONTENTS MAY BE DISCLOSED OR REPRODUCED BY ANY MEANS WHATSOEVER,IN WHOLE OR IN PART,WITHOUT THE PRIOR, WRITTEN CONSENT OF RIVERDALE MILLS CORP.

TOLERANCE UNLESS SPECIFIED

FRACTION	DECIMAL	ANGULAR
1/64	±.005	± 1/2°

MATERIAL: NOTED

FINISH:

NEXT ASS'Y:

DIMENSIONS SHOWN ARE AFTER PLATING OR FINISHING.

DRAWN: DSS DATE: 10/08/01

CHECKED:

APPROVED: RWM

PRODUCT MODEL: FENCING

SCALE: NTS

DO NOT SCALE DWG

RIVERDALE
RIVERDALE MILLS CORPORATION
NORTHBRIDGE, MA 01534

TITLE: "C" POST CONNECTION DETAIL

DWG NO. A-2481

REV.

FILE: A-2481

COATINGS:
FRAMEWORK–COATED PER (ASTM–F–1043) TYPE A
WELDED FABRIC–COMBINATION 1/2" x 2" – 2" x 2" G.A.W.
OR PVC COATED.
OTHER FABRIC COMBINATIONS AVAILABLE
FITTINGS–GALVANIZED PER (ASTM–A153)
TOP RAIL=263 LBS @ MID POINT OF 10'–0" SPAN

PHYICAL PROPERTIES:

DIMENSIONS	WALL THICKNESS	WEIGHT PER FOOT	SECTION MODULUS	YIELD STRENGTH	MAX. BENDING MOMENT LB. IN.
3.25" x 2.50"	0.150"	5.30#	1.25	60.000	75,000
OPTIONAL					
3.25" x 2.50"	0.130"	4.40#	1.083	60.000	64,980

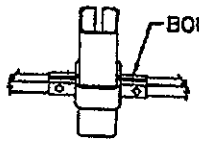

MIDDLE OR BOTTOM RAIL CONN. WHEN REQ'D

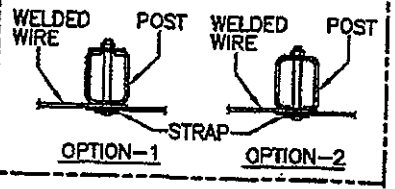

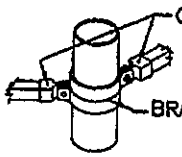

RAILS AT CORNER

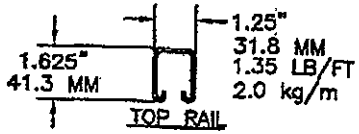

TOP RAIL

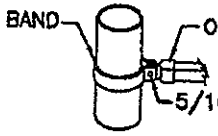

RAILS AT END

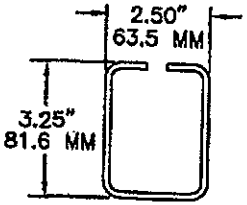

LINE POST
5.30 LB/FT
7.85 kg/m
OPTIONAL 4.40 LB/FT
0.130 WALL 6.52 kg/m

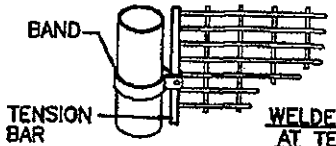

WELDED WIRE CONN. AT TERMINALS

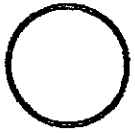

TERMINAL POST
—— LBS PER FT.
—— INCHES O.D.

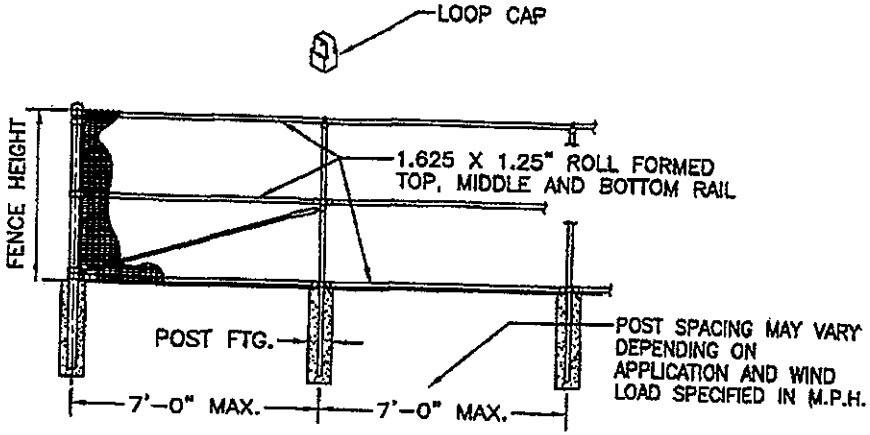

LINE POST TOP
LOOP CAP

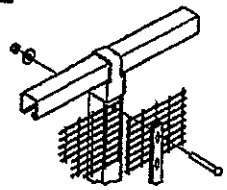

RAIL COUPLING
(20' MAX. INTERVALS)

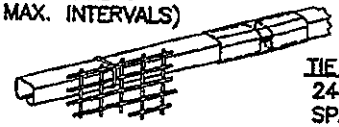

TIE WIRES
24" MAX.
SPACING

ITEM	QNT'Y	DESCRIPTION	MATERIAL

SCALE NONE | CHK'D BY | DWN BY IDI | 08-08-01 | APP'D BY

SUPER 'C' POST WITH WELDED WIRE FABRIC (NO BARB WIRE)

CAD FILENAME: GGM4-004
LAST PLOT DATE: 08-08-01

GREGORY FENCE PRODUCTS
4100 13TH STREET S.W.
CANTON, OHIO 44706

REF. No.
DRWG No.
GGM4-04

ITEM	PART NO.	DESCRIPTION	REQ.

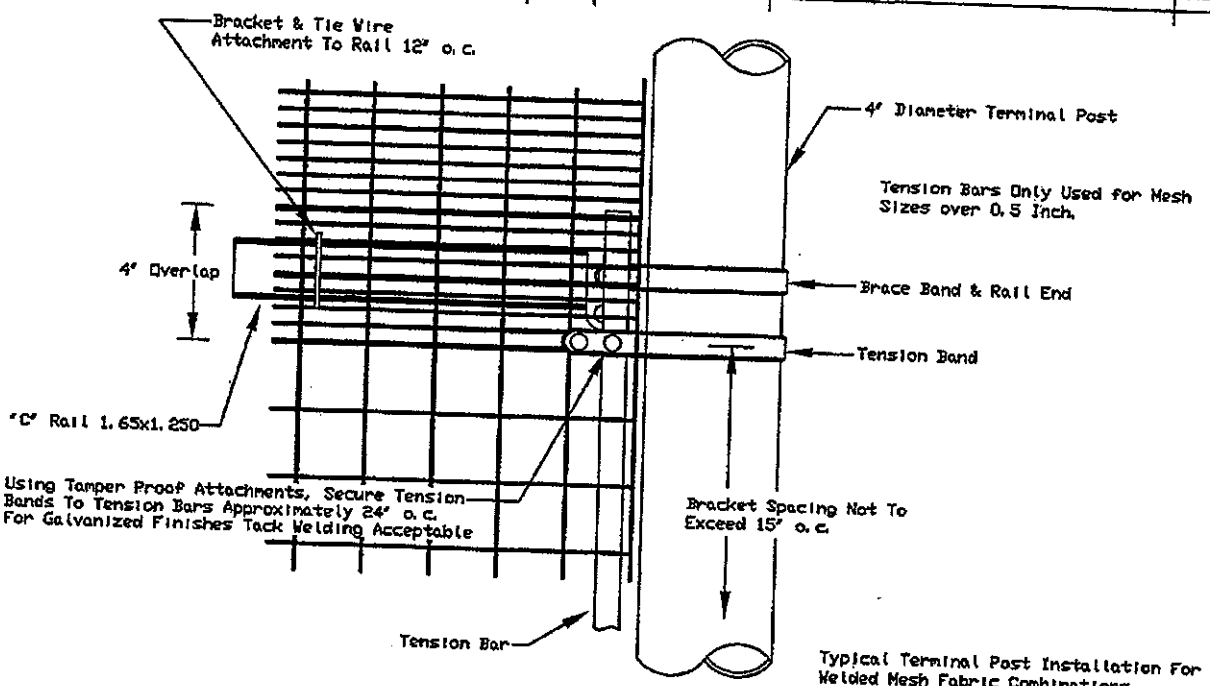

Typical Terminal Post Installation For Welded Mesh Fabric Combinations

IF IN DOUBT-ASK

LTR	REVISION	ECN	APP	DATE

THIS DRAWING IS THE PROPERTY OF RIVERDALE MILLS CORPORATION AND CONTAINS PROPRIETARY INFORMATION PROTECTED BY COPYWRITE AND/OR TRADE SECRET LAWS. NEITHER THIS DRAWING NOR ITS CONTENTS MAY BE DISCLOSED OR REPRODUCED BY ANY MEANS WHATSOEVER, IN WHOLE OR IN PART, WITHOUT THE PRIOR, WRITTEN CONSENT OF RIVERDALE MILLS CORP.

TOLERANCE UNLESS SPECIFIED

FRACTION	DECIMAL	ANGULAR
1/64	±.005	± 1/2°

MATERIAL: NOTED

FINISH | NEXT ASS'Y

DIMENSIONS SHOWN ARE AFTER PLATING OR FINISHING

DRAWN: DSS DATE: 06/27/01

CHECKED

APPROVED: RWM

PRODUCT MODEL: FENCING

SCALE: NTS

DO NOT SCALE DWG

RIVERDALE
RIVERDALE MILLS CORPORATION
NORTHBRIDGE, MA 01534

TITLE: Perimeter Security Fence Terminal Post Connection

DWG NO: A-2483

REV.

FILE: A-2483